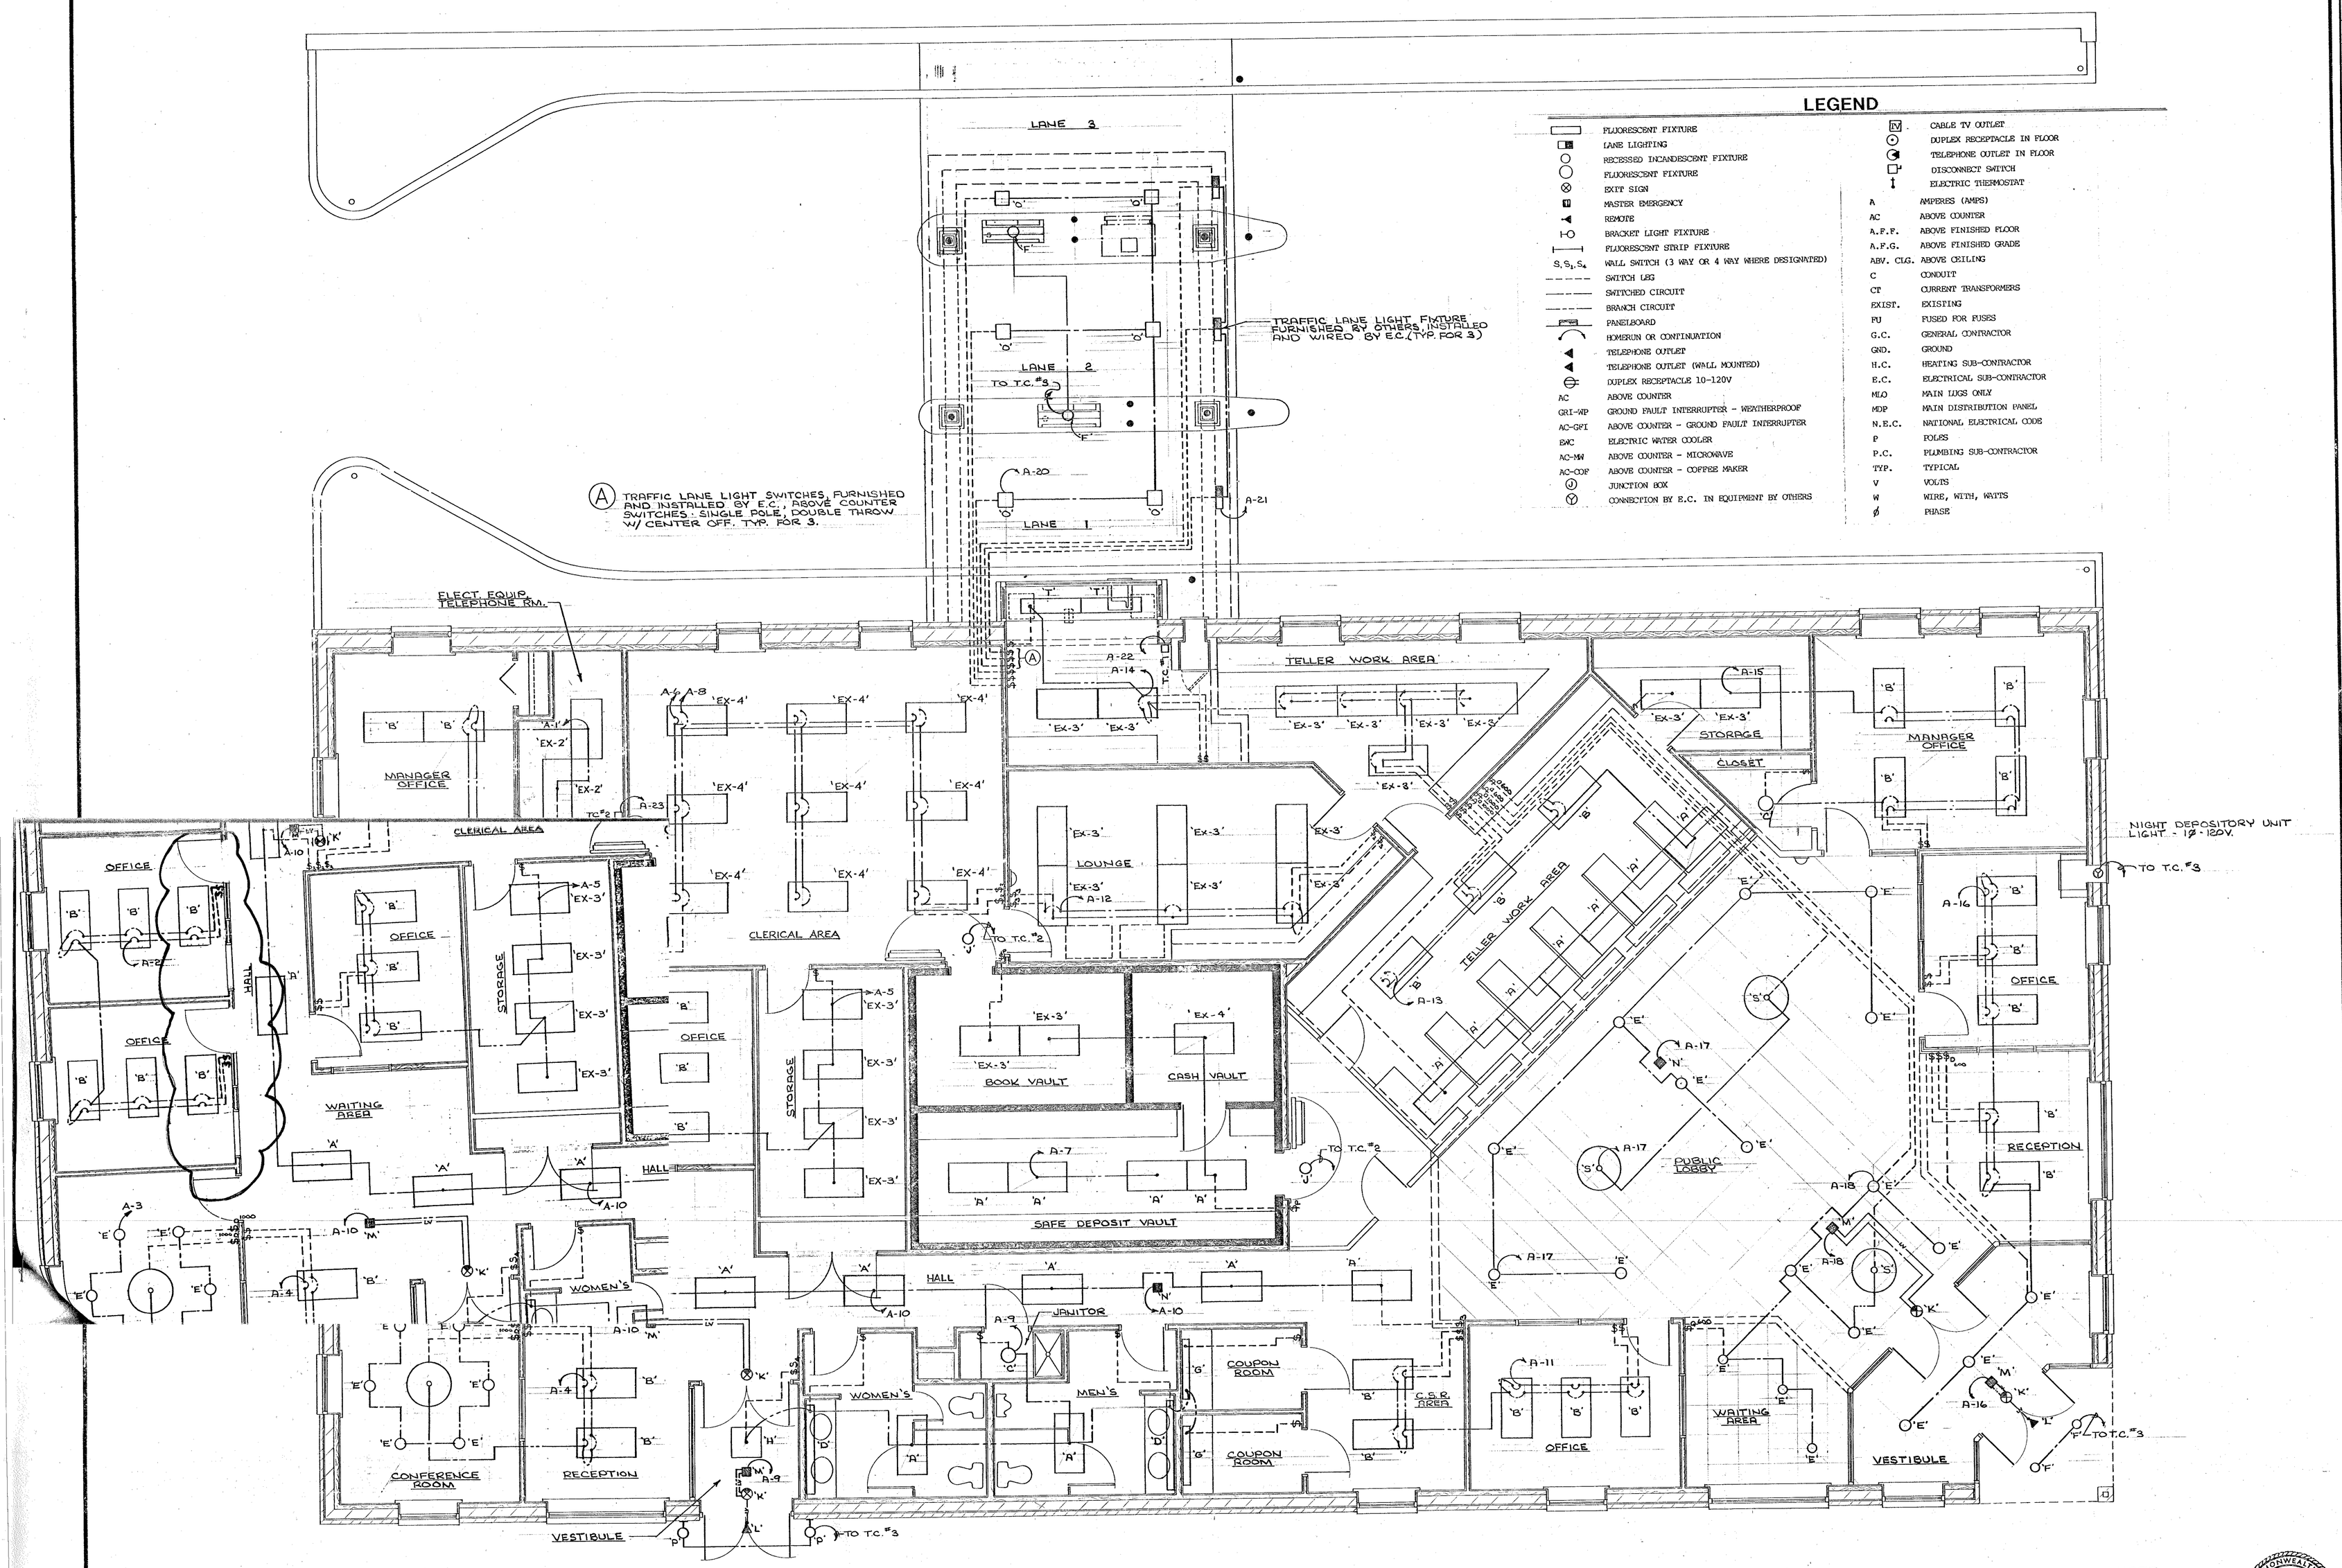

LEGEND

	FLUORESCENT FIXTURE
	LANE LIGHTING
	RECESSED INCANDESCENT FIXTURE
	FLUORESCENT FIXTURE
	EXIT SIGN
	MASTER EMERGENCY
	REMOTE
	BRACKET LIGHT FIXTURE
	FLUORESCENT STRIP FIXTURE
S, S_3, S_4	WALL SWITCH (3 WAY OR 4 WAY WHERE DESIGNATED)
	SWITCH LEG
	SWITCHED CIRCUIT
	BRANCH CIRCUIT
	PANELBOARD
	HOMERUN OR CONTINUATION
	TELEPHONE OUTLET
	TELEPHONE OUTLET (WALL MOUNTED)
	DUPLEX RECEPTACLE 10-120V
AC	ABOVE COUNTER
GRI-WP	GROUND FAULT INTERRUPTER - WEATHERPROOF
AC-GFI	ABOVE COUNTER - GROUND FAULT INTERRUPTER
EWC	ELECTRIC WATER COOLER
AC-MW	ABOVE COUNTER - MICROWAVE
AC-COF	ABOVE COUNTER - COFFEE MAKER
	JUNCTION BOX
	CONNECTION BY E.C. IN EQUIPMENT BY OTHERS
	CABLE TV OUTLET
	DUPLEX RECEPTACLE IN FLOOR
	TELEPHONE OUTLET IN FLOOR
	DISCONNECT SWITCH
	ELECTRIC THERMOSTAT
A	AMPERES (AMPS)
AC	ABOVE COUNTER
A.F.F.	ABOVE FINISHED FLOOR
A.F.G.	ABOVE FINISHED GRADE
ABV. CIG.	ABOVE CEILING
C	CONDUIT
CT	CURRENT TRANSFORMERS
EXIST.	EXISTING
FU	FUSED FOR FUSES
G.C.	GENERAL CONTRACTOR
GND.	GROUND
H.C.	HEATING SUB-CONTRACTOR
E.C.	ELECTRICAL SUB-CONTRACTOR
MLO	MAIN LUGS ONLY
MDP	MAIN DISTRIBUTION PANEL
N.E.C.	NATIONAL ELECTRICAL CODE
P	POLES
P.C.	PLUMBING SUB-CONTRACTOR
TYP.	TYPICAL
V	VOLTS
W	WIRE, WITH, WATTS
Ø	PHASE

FLOOR PLAN - LIGHTING

SCALE: 1/4" = 1' - 0"

NOTE:
DO NOT SCALE DRAWING
Each contractor is to verify all existing conditions and all dimensions before beginning any work. Each contractor is to fully coordinate his work with that of others.
REFER TO THE CONTRACT AND SPECIFICATIONS FOR ADDITIONAL REQUIREMENTS.

COMMONWEALTH OF PENNSYLVANIA
REGISTERED PROFESSIONAL
GEORGE CLIFFORD DEFRAIN
ENGINEER
28318 E

Revisions	By

COMMERCIAL DESIGN & DEVELOPMENT, INC.
Specializing in Planning & Development of Financial Facilities
3616 Graham Avenue
Windber, Pa. 15963 (814) 467-5681

FLOOR PLAN - LIGHTING
NEW BRANCH OFFICE & TRUST OFFICE FOR
MOXHAM NATIONAL BANK
550 CENTRAL AVE., JOHNSTOWN, PA. 15902

Printed	
Date	7-7-92
Scale	AS SHOWN
Drawn	BJP
Job	
Sheet	E - 2

4 of 6